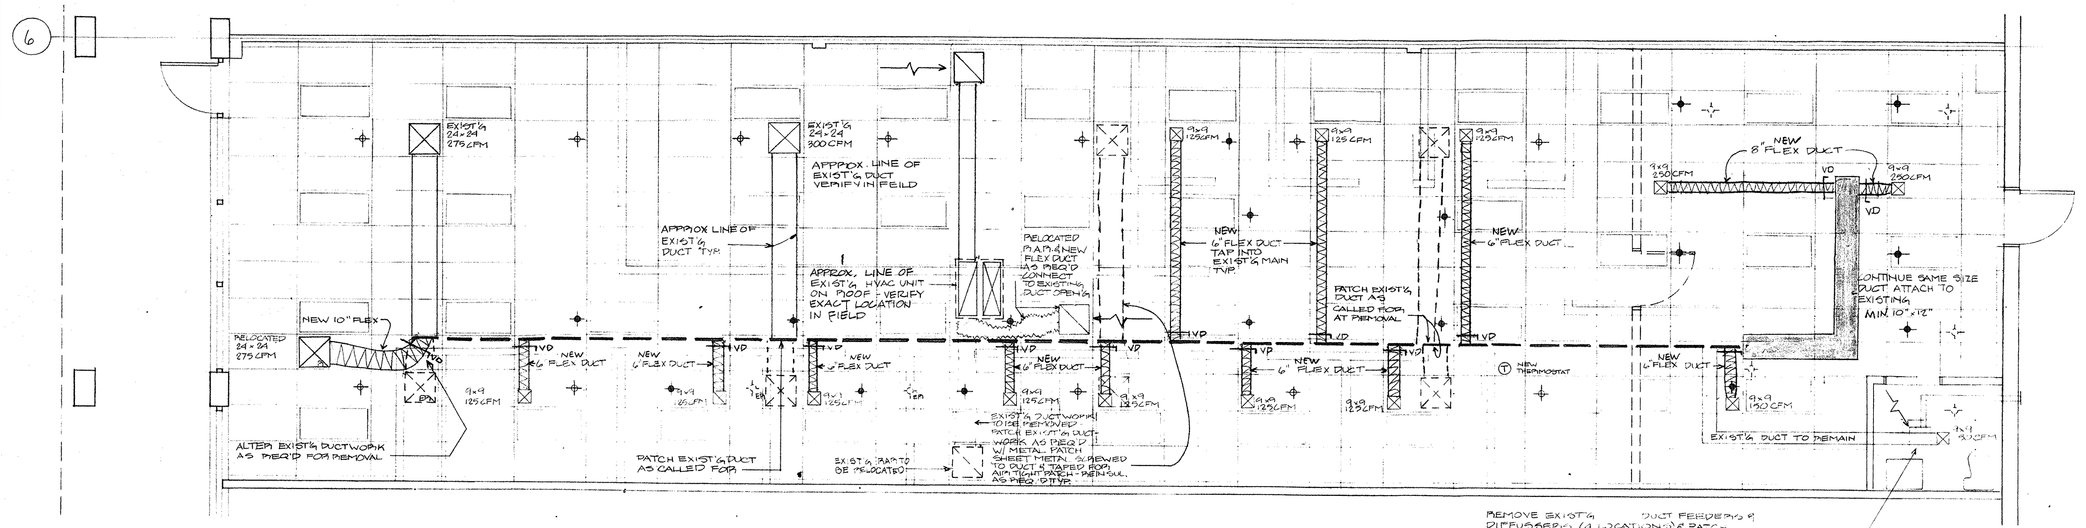

H V A C & S P R I N K L E R P L A N

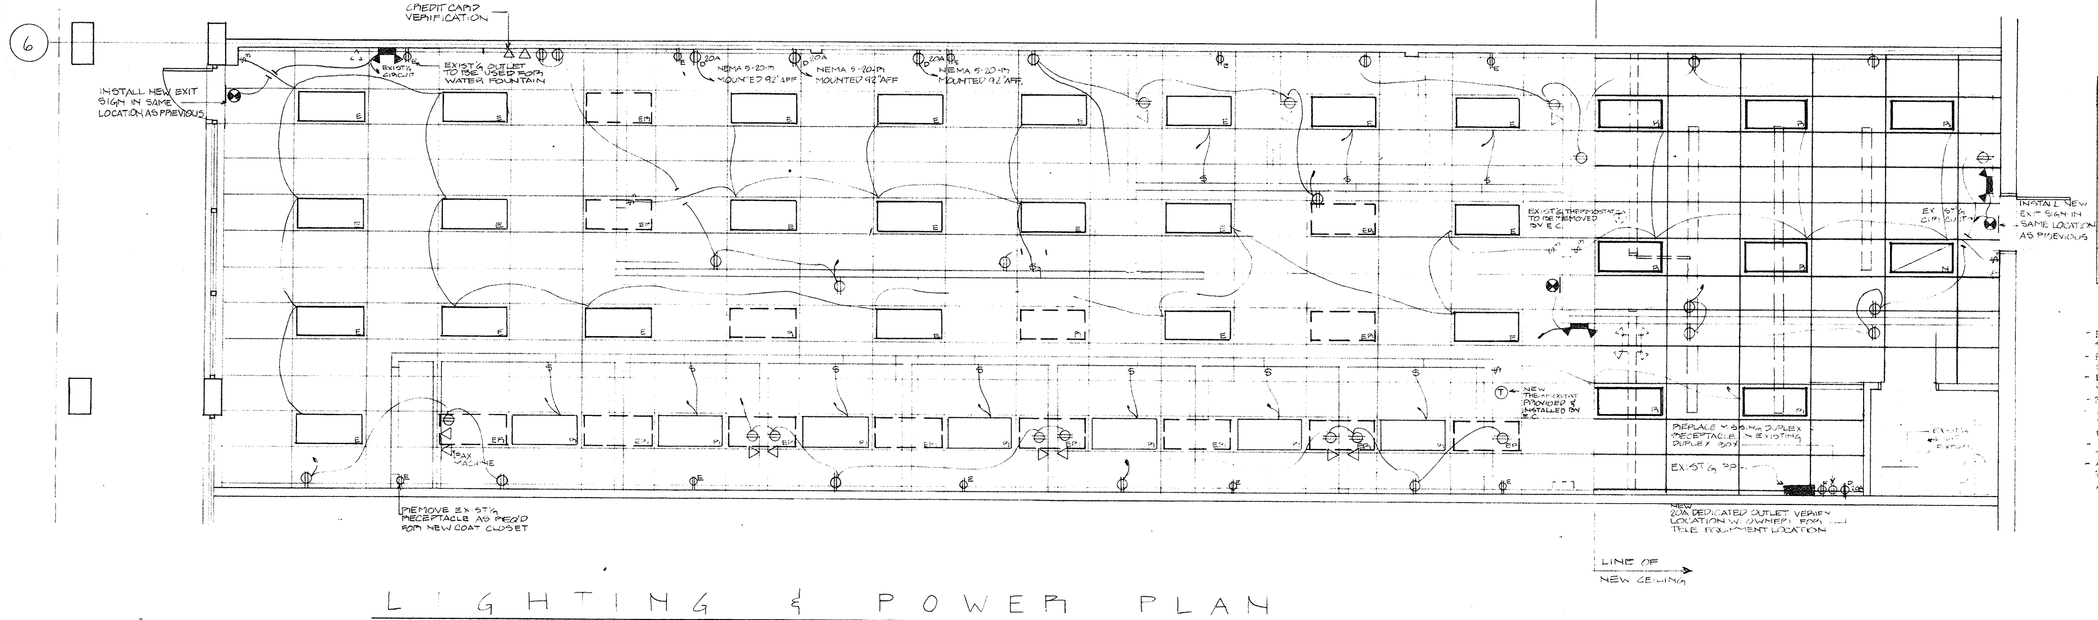

L I G H T I N G & P O W E R P L A N

GENERAL NOTES

Carpet: Chathas ST. 87747C (special Jenny Craig pattern) (Reception Area, Lifestyle Room and Offices) Atlas Carpet Mills, Los Angeles, CA.

Restroom
Tile: Armstrong 86733 Corlon with matching 6" cove base
Tile: Armstrong 1/8"51899 (Storage Room)
Base: Roppe Base, color #50 gray, 4" top set
Paint: Doorsicolor SW 1233 (Sherwin Williams) Elite Grey, Semi-Gloss Enamel
Wallsicolor SW 1235 (Sherwin Williams) Rhinestone, Semi-Gloss (Enamel)
Door framesicolor 1227 (Sherwin Williams) Snale Gray

Wall Covering: Viertex, Tribute, Color: Overcast or as selected by owner

Door frames to be finely.

Storage room doors to be solid core 3'-0"W x 7'-0"H with lever type passage hardware. All other doors to be 2'-6"W x 6'-8"H 1 3/4" hollow core doors. All doors to be paint grade with wall mounted door stops. (A) (B)

All door handles to be lever style Schlage Lever #US-26 passage sets brushed chrome or equivalent.

All electrical work to be in accordance w/ N.E.C. Code. All wiring to be unspred cable type no plastic wires in return air plenum.

Wood trim (other than door frames) to be same color as walls.

Hallway, reception room, and storage room to have smooth finish dry wall. Storage room to be painted. Hallways and reception area to be prepared for vinyl wallcovering. All other rooms to have light orange peel texture and painted.

Telephone junction panels to have removable cover.

All doors to be undercut 1" for air condition return.

All work to be in accordance with the BOCA Code.

All dimensions are to be verified in field by contractor and approved by tenant prior to installation of layout or partitions.

GENERAL MECHANICAL NOTES

1. All work shall be done in accordance with the BOCA Mechanical Code and all local codes having jurisdiction.
2. All ductwork shall be galvanized sheet steel and shall be constructed and installed in accordance with the SMACNA Manual for low velocity duct systems. Seal all joints by taping with Ideal Tape Company peel-n-stick aluminum tape.
   All Flex Duct shall be Wiremold type "W.K." U.L. listed Class 1 Air Duct with 1 1/2" fiberglass with foil cover insulation.
3. All supply ductwork shall be insulated with Owens-Corning Pink Fiberglass Ductwrap with Foil Reinforced Fratt Vapor Barrier type FRK-25. Tape all joints with Ideal Tape Company peel-n-stick aluminum tape. Hold insulation in place with wire wrapping.
4. All supply diffusers shall be Carnes Series 4350, perforated face, 4 way blow, white baked enamel, opposed blade damper. All returns shall be perforated face, lay-in type 4250 series with opposed blade damper, white baked enamel.
5. Provide and install programmable night setback thermostat with fan switching submases for A.C. units. Provide all other switches, relays, starters, etc. for all mechanical equipment for wiring by electrician.
6. Mechanical contractor shall verify all existing air quantities and balance existing system to delivered air quantities as indicated on drawing or as close as possible. Assume existing HVAC unit delivers 2800 CFM ± 7 ton ±.

EXISTING PANEL SCHEDULE PP1 — 100A 3Φ
E.C. TO PROVIDE ALL NEW CIRCUITRY AS REQ'D FOR NEW CONSTRUCTION 120/208

SPACE			SPACE
SPACE			SPACE
SPACE			SPACE
EXIST'G BACK LIGHTS	20	20	EXIST'G FRONT LIGHTS
EX. ST'G EMERGENCY LIGHTING & EXIT SIGN	20	20	EXIST'G FRONT LIGHTS
EXIST'G SIGN LIGHTING	20	20	EXIST'G CAUTION
EXIST'G FRONT LIGHTS	20		EXIST'G
EXIST'G FRONT LIGHTS	20	60	3Φ HEAT W/A/C
EXIST'G H.W. HEATER	20		
SPACE			SPACE

- E.C. TO REWIRE ALL EXIST'G LIGHTING CIRCUITS AS REQ. FOR NEW SWITCHING.
- E.C. TO REMOVE NEW CIRCUITRY FOR NEW RECEPTACLES & DEDICATED OUTLETS.
- E.C. TO ACCOMPLISH ALL NEW & EXIST'G DEMOLITION IN ACCORDANCE WITH N.E.C.
- PROVIDE ALL NEW BRANCH CIRCUIT WIRING AS SHOWN & REQ'D
- CONTRACTOR TO PROVIDE ALL CONDUITS & WIRING, AS MAY NOT BE SHOWN, THE SCOPE OF THIS PROJECT ONLY PROVIDES WORK AS DIRECTED BY STATE & LOCAL ELECTRICAL CODES
- ALL WORK & MATERIALS WITHIN PROJECT SHALL BE INSTALLED IN STRICT ACCORDANCE WITH THE APPLICABLE BUILDING CODES AND ITS SUBCHAPTERS OF THE STATE OF N.J.
- ALL MATERIALS USED ALONG THE SUSPENDED CEILING SHALL BE CERTIFIED BY ASTM E84 FOR MAX. FLAME SPREAD AND SMOKE DEVELOPMENT.
- ALL ELECTRICAL CONDUITS SHALL BE METALLIC TUBING OR ARMORED CABLE

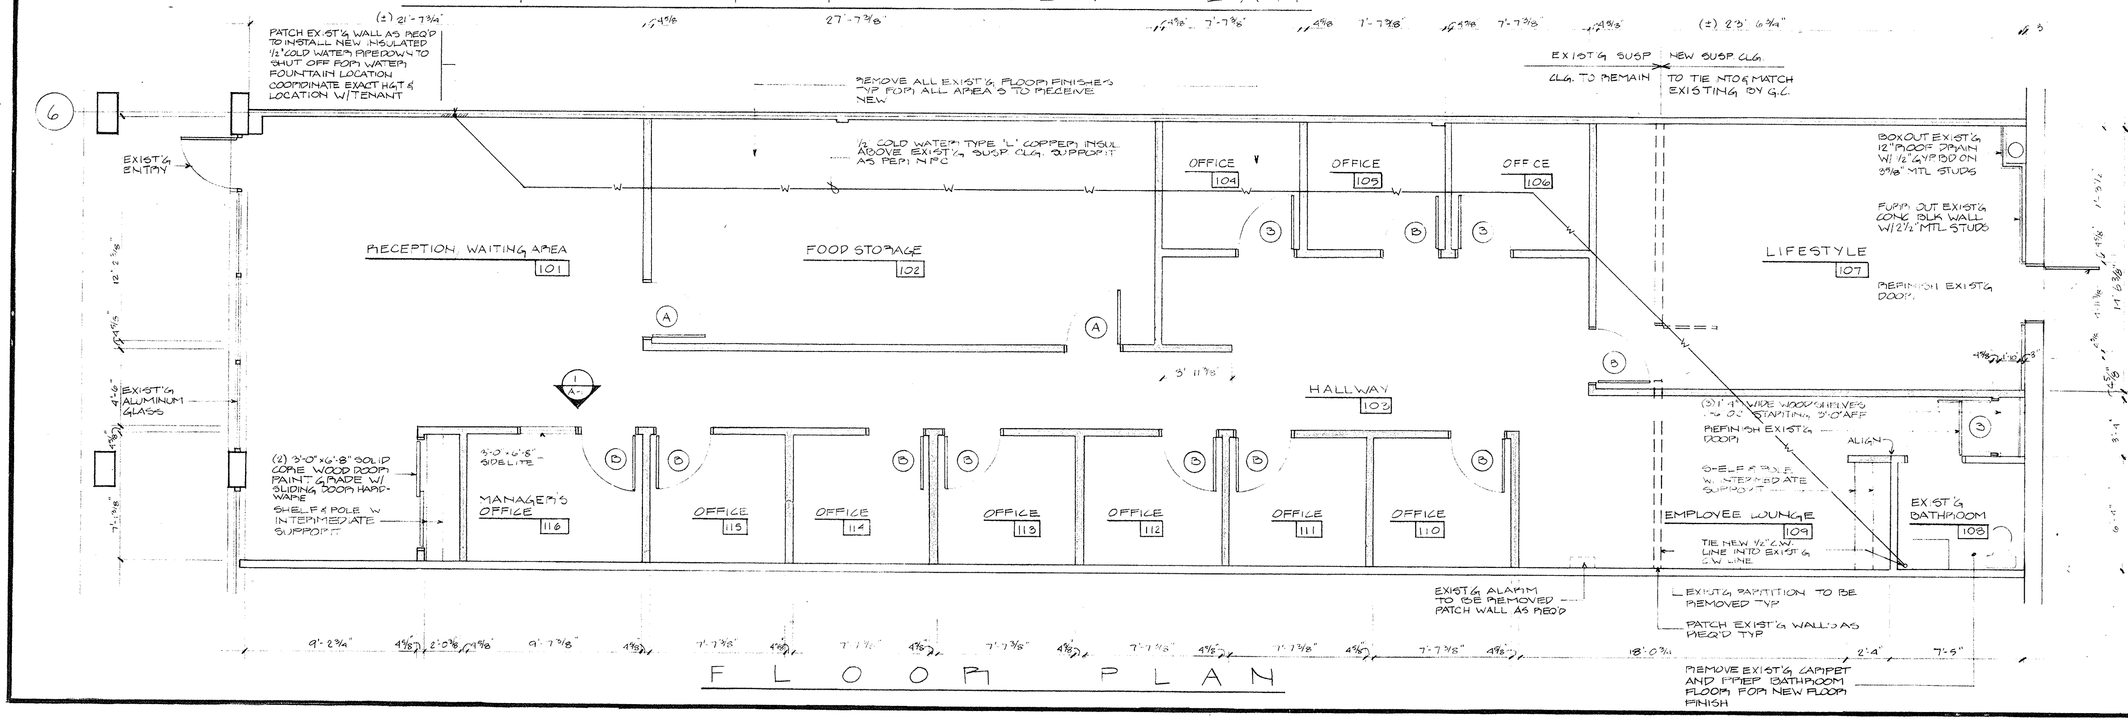

F L O O R P L A N

FINISH SCHEDULE

NO.	NAME	FLOOR	BASE	WALLS	CEILING	REMARKS
101	RECEPTION/WAITING AREA	CARPET	VINYL	VINYL	EXIST'G	SEE ADDITIONAL NOTES ON SIDE OF THIS SHEET
102	FOOD STORAGE	VINYL TILE	VINYL	PAINT	EXIST'G	
103	HALLWAY	CARPET	VINYL	VINYL	EXIST'G	
104	OFFICE	CARPET	VINYL	PAINT	EXIST'G	
105	OFFICE					
106	OFFICE	↓	↓	↓	↓	
107	LIFESTYLE	CARPET	VINYL	PAINT	A.C. TILE	
108	BATHROOM	CORLON *	6" CORLON COVE	PAINT	EXIST'G	
109	LOUNGE	CARPET	VINYL	PAINT	A.C. TILE	
110	OFFICE	CARPET	VINYL	PAINT	EXIST'G	
111	OFFICE					
112	OFFICE					
113	OFFICE					
114	OFFICE					
115	OFFICE					
116	MANAG. OFFICE	↓	↓	↓	↓	↓

* ARMSTRONG 86733 CORLON

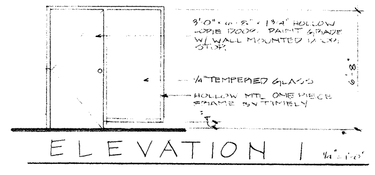

LEGEND

- S — SWITCH TO BE REMOVED
- T — NEW THERMOSTAT (SEE SPECS)
- T — EXIST'G THERMOSTAT TO BE REMOVED
- EXIST'G EMERGENCY LIGHT TO BE REMOVED
- EXIST'G TELEPHONE OUTLET TO BE REMOVED
- S — NEW SWITCH
- $_3$ — NEW 3-WAY SWITCH
- ⊕ — NEW DUPLEX RECEPTACLE
- ⊕ — EXIST'G DUPLEX RECEPTACLE TO REMAIN
- ⊕ — NEW DEDICATED OUTLET MTD. 3'-0" A.F.F. FOR 208V MOUNTED 42" AFF
- ▽ — NEW TELEPHONE OUTLET
- EXIST'G FLUORESCENT LIGHT FIXTURE TO BE REMOVED
- EXIST'G FLUORESCENT LIGHT FIXTURE TO REMAIN
- (A) INDICATES RELOCATED LIGHT FIXTURE
- NEW 2'x4' FLUORESCENT LIGHT FIXTURE (ATTACH TO MATCH EXIST'G)
- EXIST'G SPRINKLER PIPING ABOVE SUSP. CLG.
- EXIST'G SPRINKLER HEAD TO REMAIN
- EXIST'G SPRINKLER HEAD TO BE REMOVED
- NEW UPRIGHT PENDANT SPRINKLER HEAD
- NEW EXIT SIGN W/ EMERGENCY BATTERY BACK UP AS MANUF. IN DIA. W/ RED LETTERS ON WHITE CANOPY
- NEW EMERGENCY LIGHT W/ BATTERY BACK UP AND TWO SWITCH AS MANUF. IN DIA. W/ RED LETTERS
- EXIST'G ANTI-PANIC PUSH BAR TO BE REMOVED
- EXIST'G GYP. BD. PARTITION TO REMAIN
- NEW 1" MTL FURRING STRIPS W/ GYP. BD. ON FRONT FACE
- NEW PARTITION WALLS W/ 3½" MTL STUDS @ 16" O.C. W/ GYP. BD. ON EACH SIDE. PAINT FINISH. SOUND INSULATION IN PARTITIONS SHALL BE (3½") OWENS-CORNING FIBERGLASS SOUNDBATT
- EXISTING DRAWING TO BE REMOVED
- NEW 9"x9" AIR DIFFUSER SERIES 4350 ON FLUSHED DUCT W/ VOLUME DAMPER (TYPE SM)
- EXIST'G DUCT TO BE RELOCATED
- EXIST'G DUCT TO REMAIN

REVISIONS

JENNY CRAIG WEIGHT LOSS CENTER
SHREWSBURY PLAZA SHOPPING CENTER (BLDG. A)
SHREWSBURY, NEW JERSEY

PLANS

ARTEC
AN ARCHITECTURAL PARTNERSHIP
555 PASSAIC AVENUE, WEST CALDWELL, NJ 07006
(201) 808-9633

ARCHITECTS:

ADALBERT B. ALBU
NY C — 15780
NJ C — 08713

JOSEPH G. MARRA JR.
NJ C — 08164
NJ PP — 07544

SCALE 1/4" = 1'-0" PROJECT 87-9-10
DWG. BY
DATE 10-27-87 SHEET
A-1