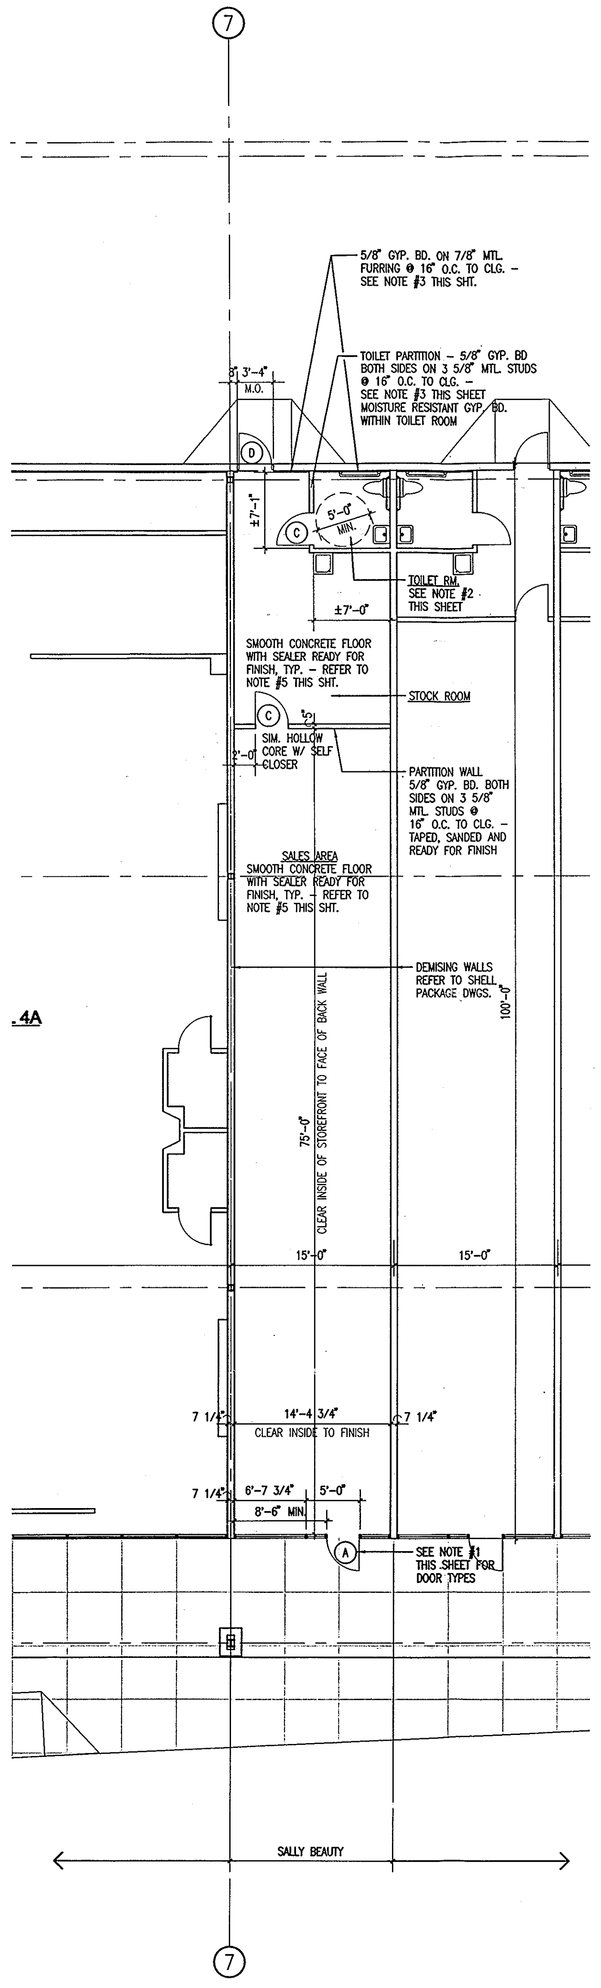

FLOOR PLAN - RETAIL 5A

SCALE: 1/8" = 1'-0"

NORTH

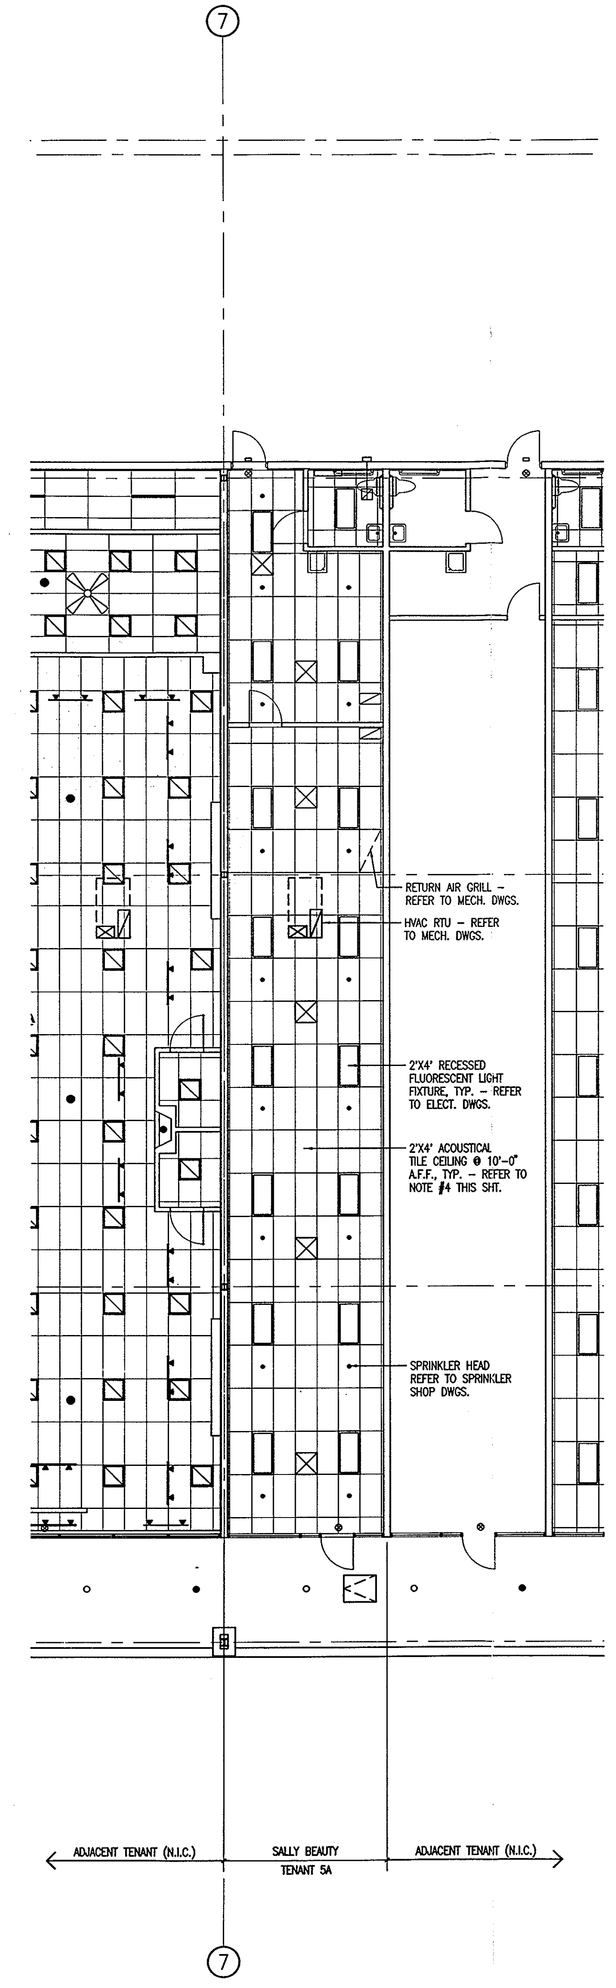

REFLECTED CEILING PLAN - RETAIL 5A

SCALE: 1/8" = 1'-0"

NORTH

GENERAL NOTES

1. REFER TO SHEETS A-8 IN SHELL PACKAGE DRAWINGS FOR DOOR TYPES, SCHEDULE, HARDWARE AND DETAILS UNLESS NOTED OTHERWISE.
2. REFER TO SHEETS A-8 AND HC-1 IN SHELL PACKAGE DRAWINGS FOR TOILET ROOM LAYOUT. TOILET ROOM TO BE HANDICAPPED ACCESSIBLE IN CONFORMANCE WITH LOCAL BUILDING CODES.
3. WALLS – SIDE, REAR AND TOILET RM. WALLS SHALL BE GYPSUM WALLBOARD TO UNDERSIDE OF CEILING TAPED, SPACKLED AND PAINTED TWO COATS – TENANT'S CHOICE OF COLOR FROM LANDLORD SAMPLES. PROVIDE MOISTURE RESISTANT GYPSUM WALLBOARD IN TOILET ROOM.
4. CEILINGS – ACOUSTICAL TILE IN SUSPENDED EXPOSED 2'-0" X 4'-0" GRID SYSTEM. VERIFY TYPE, STYLE AND COLOR WITH TENANT AND LANDLORD.
5. FLOORS – FLOORS TO BE CONCRETE WITH SEALER READY FOR FINISH. ALL FLOOR FINISHES BY TENANT. REFER TO SHELL PACKAGE CONSTRUCTION DOCUMENTS FOR CONCRETE SLAB ON GRADE.
6. REFER TO SHELL PACKAGE DRAWINGS AND SPECIFICATIONS FOR EXTERIOR WALLS, CONCRETE SLAB-ON-GRADE, STOREFRONT, STRUCTURAL FOUNDATION AND FRAMING, ROOF SYSTEM AND CANOPY.

DATES AND REVISIONS
7-8-97 TENANT REVIEW
9-5-97 PERMIT AND BIDDING

ARCHITECTS ENGINEERS PLANNERS
RICHARD L. BOWEN AND ASSOCIATES INC.
13000 SHAKER BOULEVARD, CLEVELAND, OHIO 44120 • (216) 491-9300 • FAX 491-9053

NOTICE

THIS ARCHITECTURAL AND ENGINEERING DRAWING IS GIVEN IN CONFIDENCE. NO USE OR DISSEMINATION MAY BE MADE WITHOUT PRIOR WRITTEN CONSENT OF THE ARCHITECT. ALL RIGHTS ARE HEREBY SPECIFICALLY RESERVED.

RICHARD L. BOWEN AND ASSOCIATES INC. COPYRIGHT YEAR 97

RETAIL SHOPS - POHATCONG PLAZA
TOWNSHIP OF POHATCONG
WARREN COUNTY, NEW JERSEY

SALLY BEAUTY #2299
SALLY BEAUTY
3800 MORSE STREET
NORRISTOWN, PA

NATIONAL REALTY REGIONAL CONSTRUCTION CORP.
3 MANHATTENVILLE ROAD
PURCHASE, NEW YORK 10577-2116
PHONE: (914) 694-4444 / FAX: (914) 694-5448

DRAWN BY:	DLS
CHECKED BY:	JBB
RLB NO.	4752.06

DRAWING NO.
TA-1

USER: DAVIS SAVED AS: P:\4752\475206SALLY\4752A01 – 07/07/1997 : 07:57